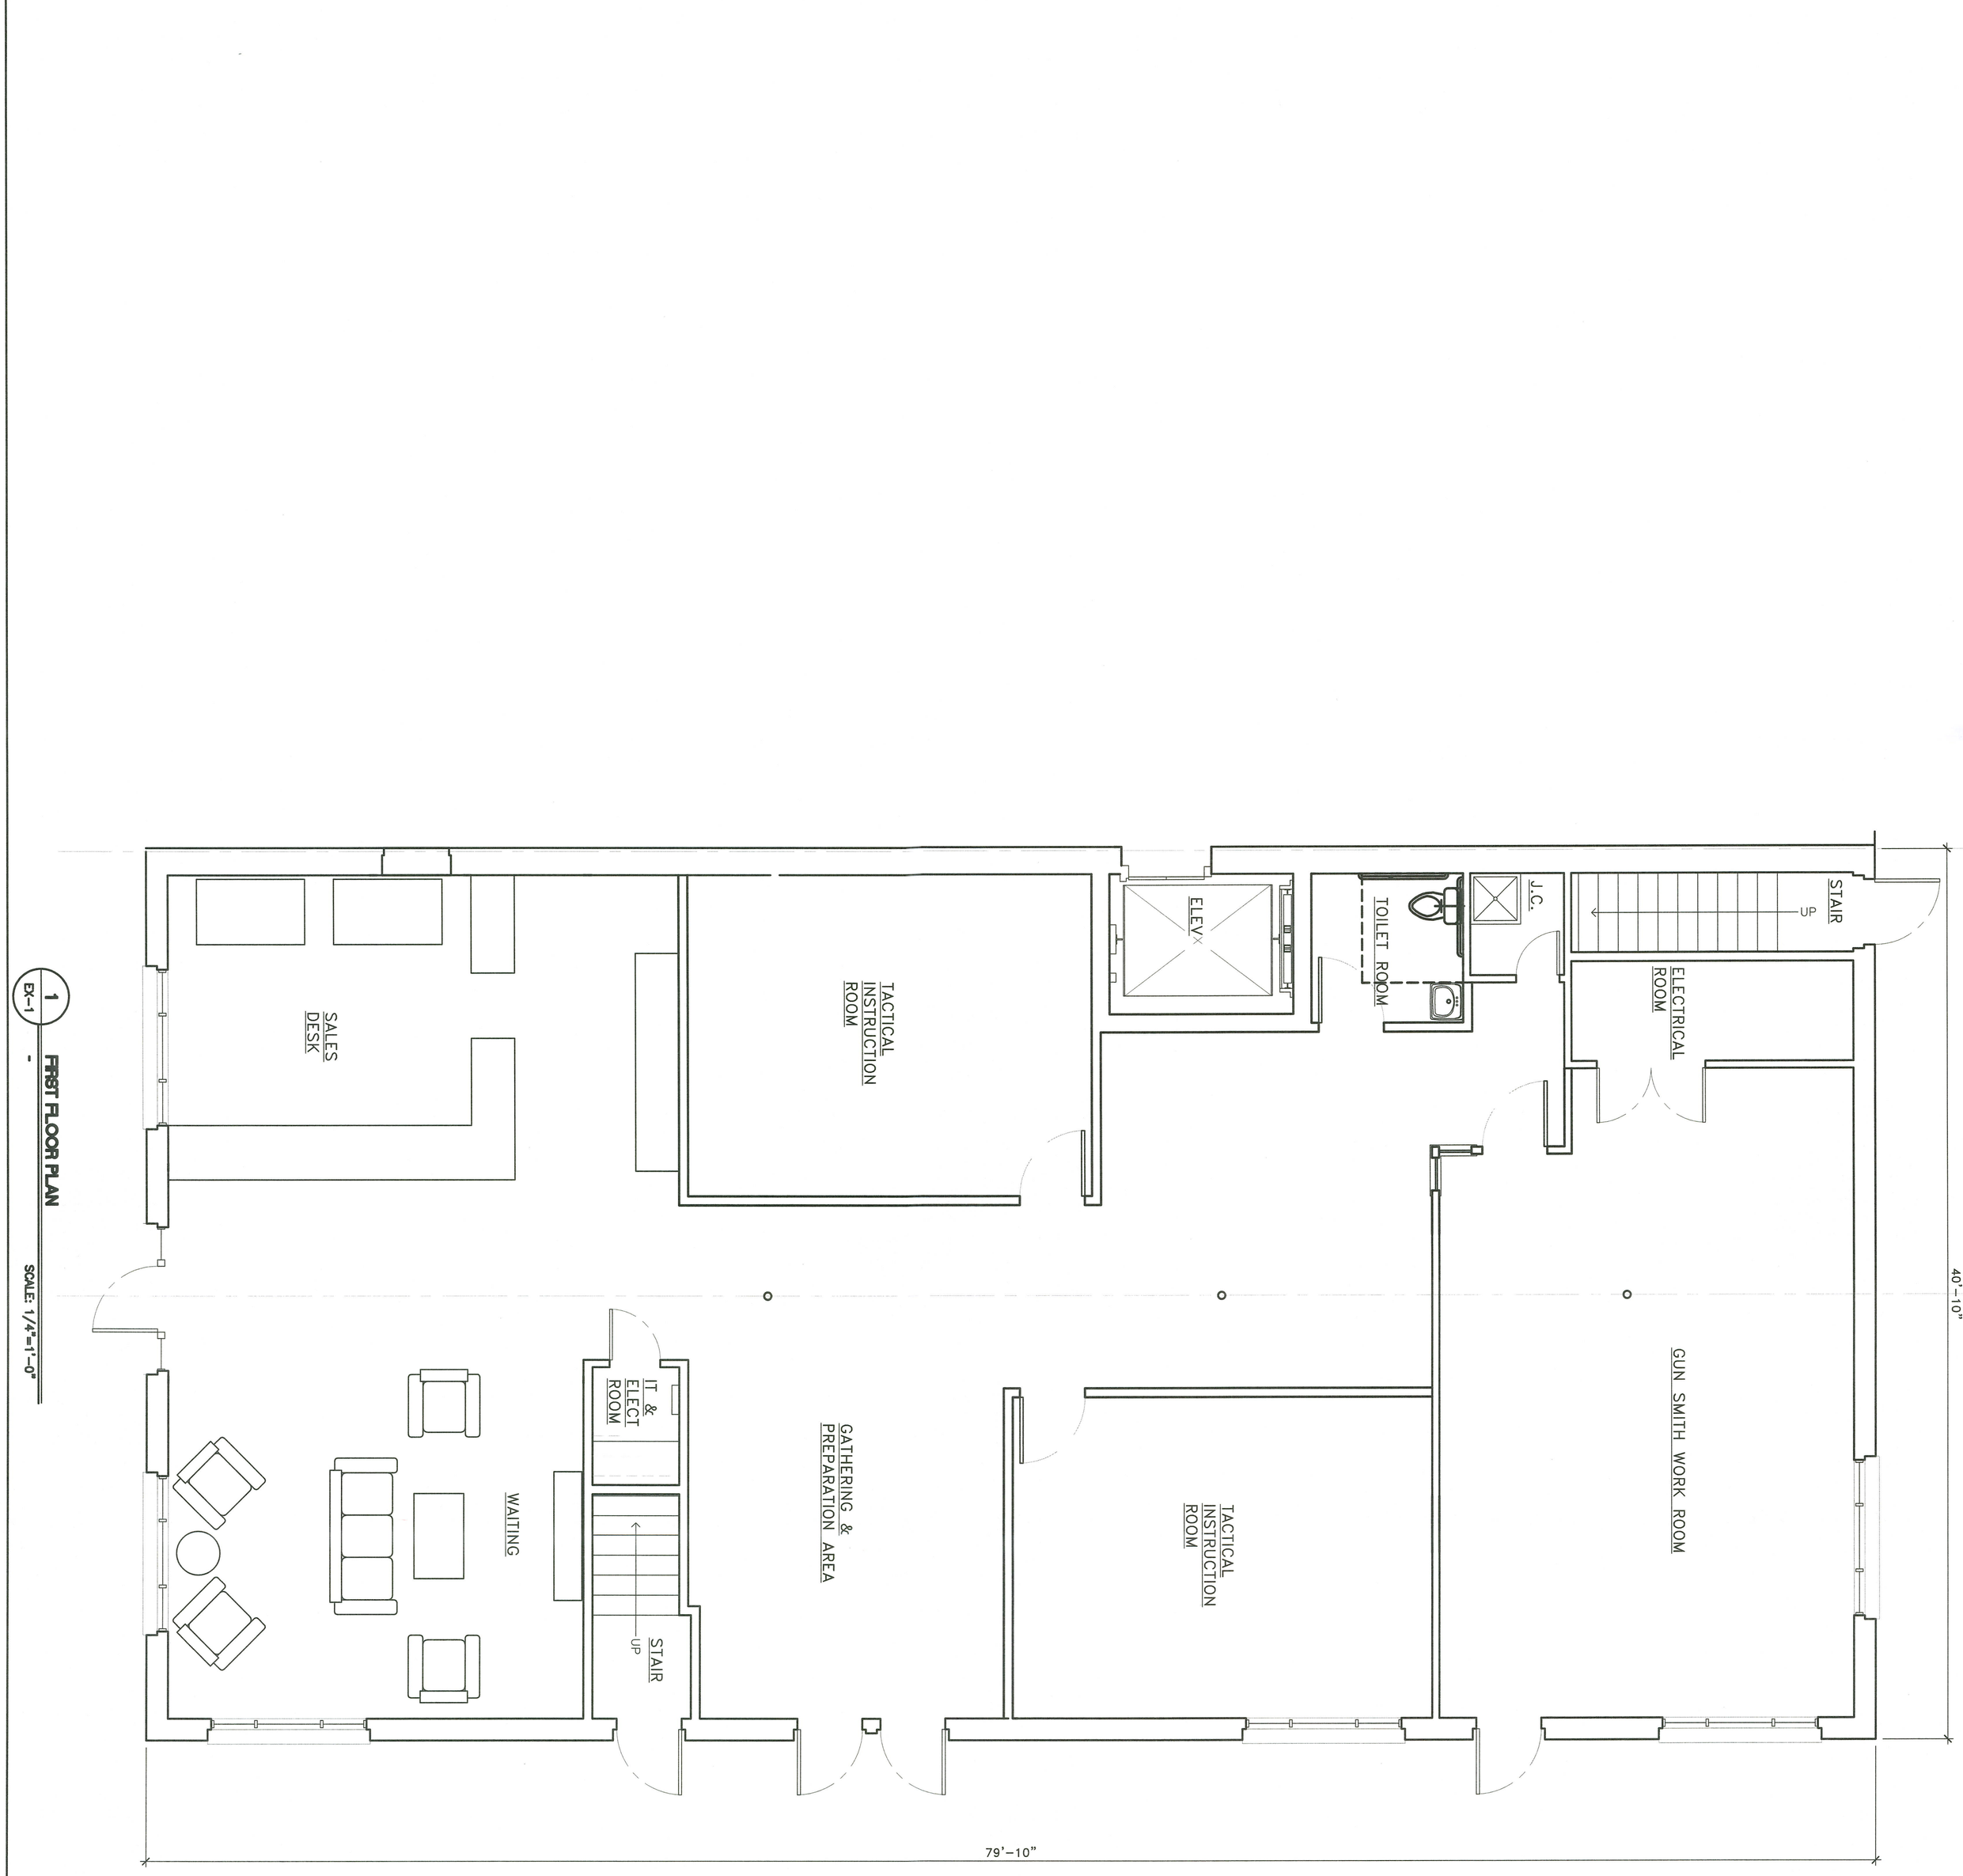

1 / EX-1 — FIRST FLOOR PLAN

SCALE: 1/4"=1'-0"

© 2026

SHEET NO. A-1

SHEET x OF x

DATE: 05.26.26	REVISIONS NO.	DESCRIPTION	DATE
SCALE: 1/4"=1'-0"			
DRAWN BY: RHN			
CHECKED BY: -			
PROJ. NO.: -----			

PROPOSED FLOOR PLAN

CHANGE OF TENANT

JERRY CONWAY

5074 WEST CHESTER PIKE

EDGEMONT, PA

LINN ARCHITECTS

ARCHITECTURE
ENGINEERING
SITE PLANNING
INTERIOR DESIGN

1140 N. PROVIDENCE ROAD
MEDIA, PENNSYLVANIA 19063
TEL: 610-566-7044
FAX: 610-566-3258

Received
MAY 29 2026
Edgmont Township